MAWSA
MANHEIM AREA WATER & SEWER AUTHORITY

Meter Specifications
for
Manheim Area Water & Sewer Authority
MAWSA
Manheim, Pa Lancaster County

Drawn By: David L. Fenicle
Date: March 4, 2010
Revised: March 7, 2015
Scale: No Scale
DWG NO. 03042010-01

STANDARD RESIDENTIAL WATER METER DETAIL

NOT TO SCALE

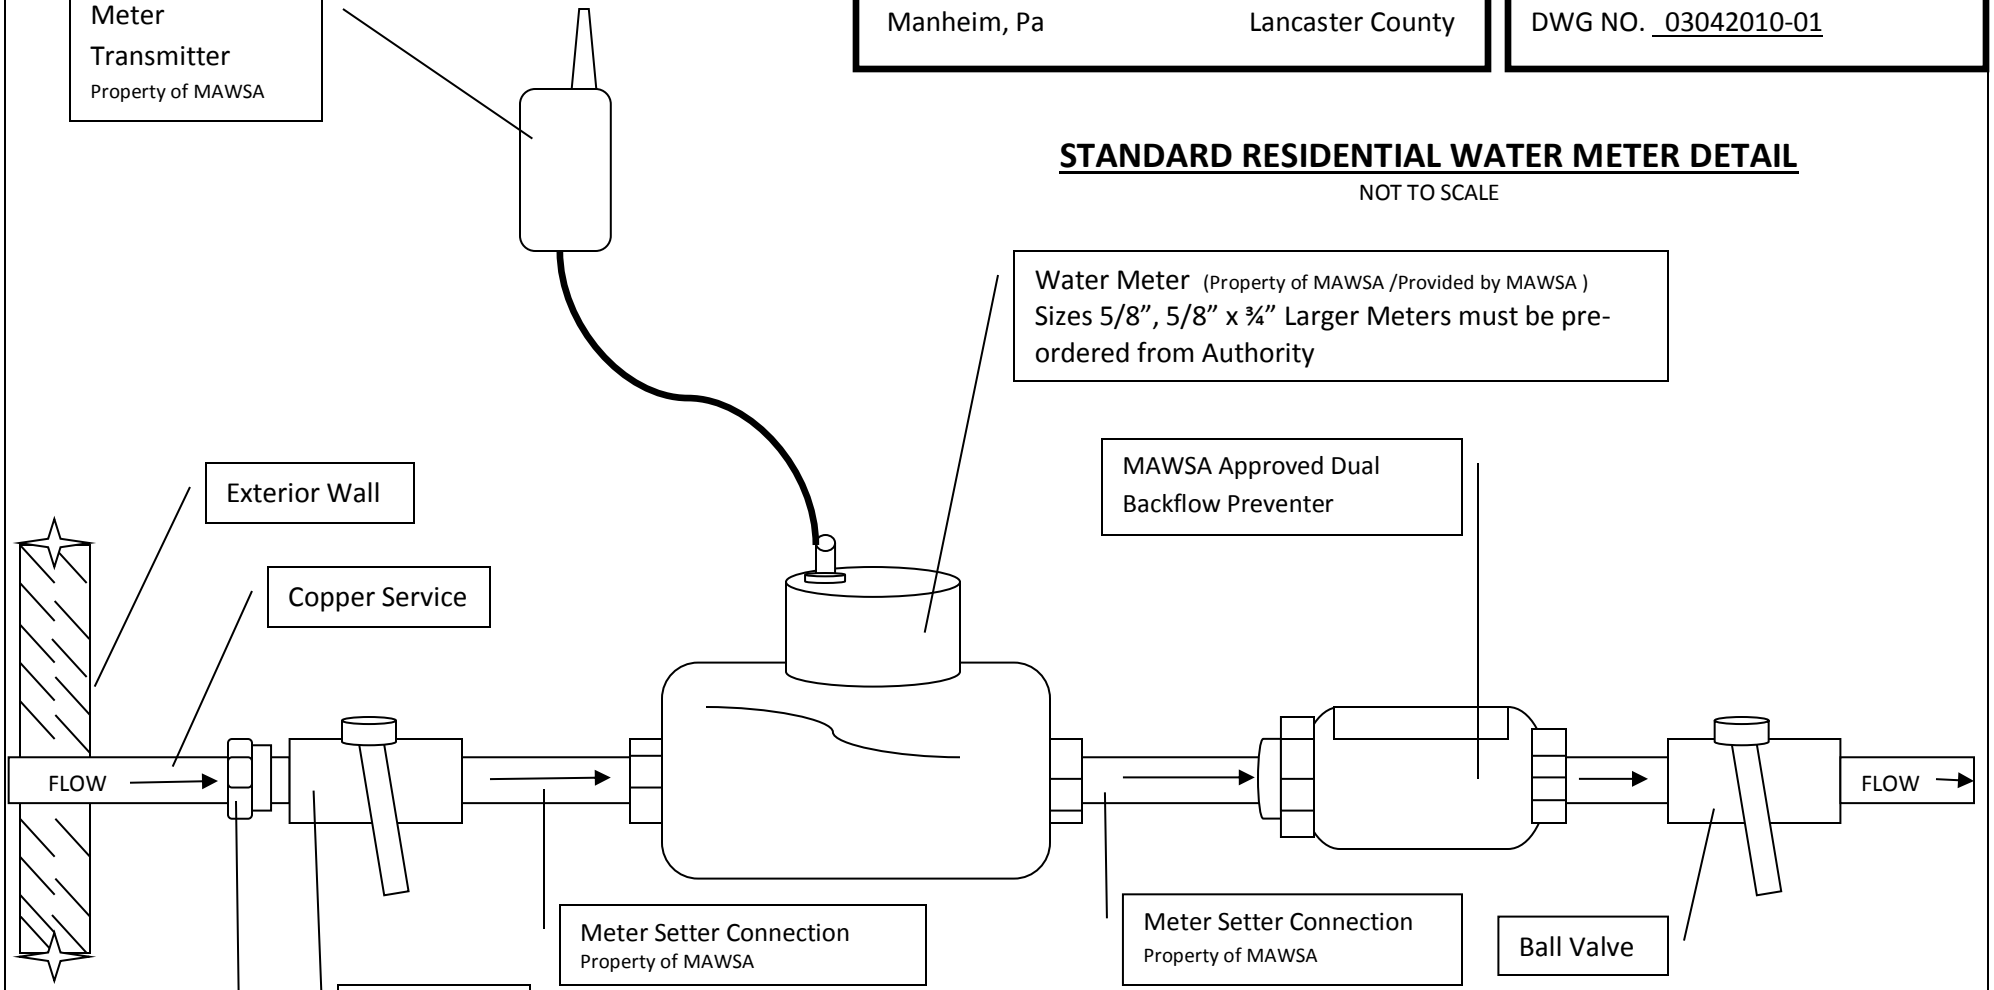

Notes:

1. Manheim Area Water & Sewer Authority regulations require the connection between the curb stop and meter to be of single length ¾" K-copper free of joints and / or solder connections. For compliance with those regulations and due to the location of the structure it may be necessary to utilize an approved insulated meter pit between the curb box and the home. The configuration shown herein shall be followed even if a meter pit is required.
2. The meter shall be located within 5' of the location where the service line penetrates the foundation. In addition the meter shall be installed in a horizontal fashion. Vertical meter installations shall be avoided.
3. NO PVC piping shall be permitted in advance of the meter.
4. Internal plumbing shall include an thermo expansion tank or approved thermo expansion device for the protection of the water heater, as required by the building code that has jurisdiction (Manheim Borough's or State wide / Uniform Construction code.0